PLAN 16321

PT LOT 31 OF SWAN LOC 1370

TOTAL AREA = 5·2432ha
F.Bs 55828 & 55351, 56264
DIA 57405
INDEX PLAN SWAN 2000 04·16
C/T ~~1777 459~~
1804 - 80
1806 - 141 (P.A.W.)

APPROVED
5 - 8 - 88

1

IN ORDER FOR DEALINGS
2-8-88

Subject to Plan 16322
Sec 295(5) LGA
Sec 27A T.P&D.

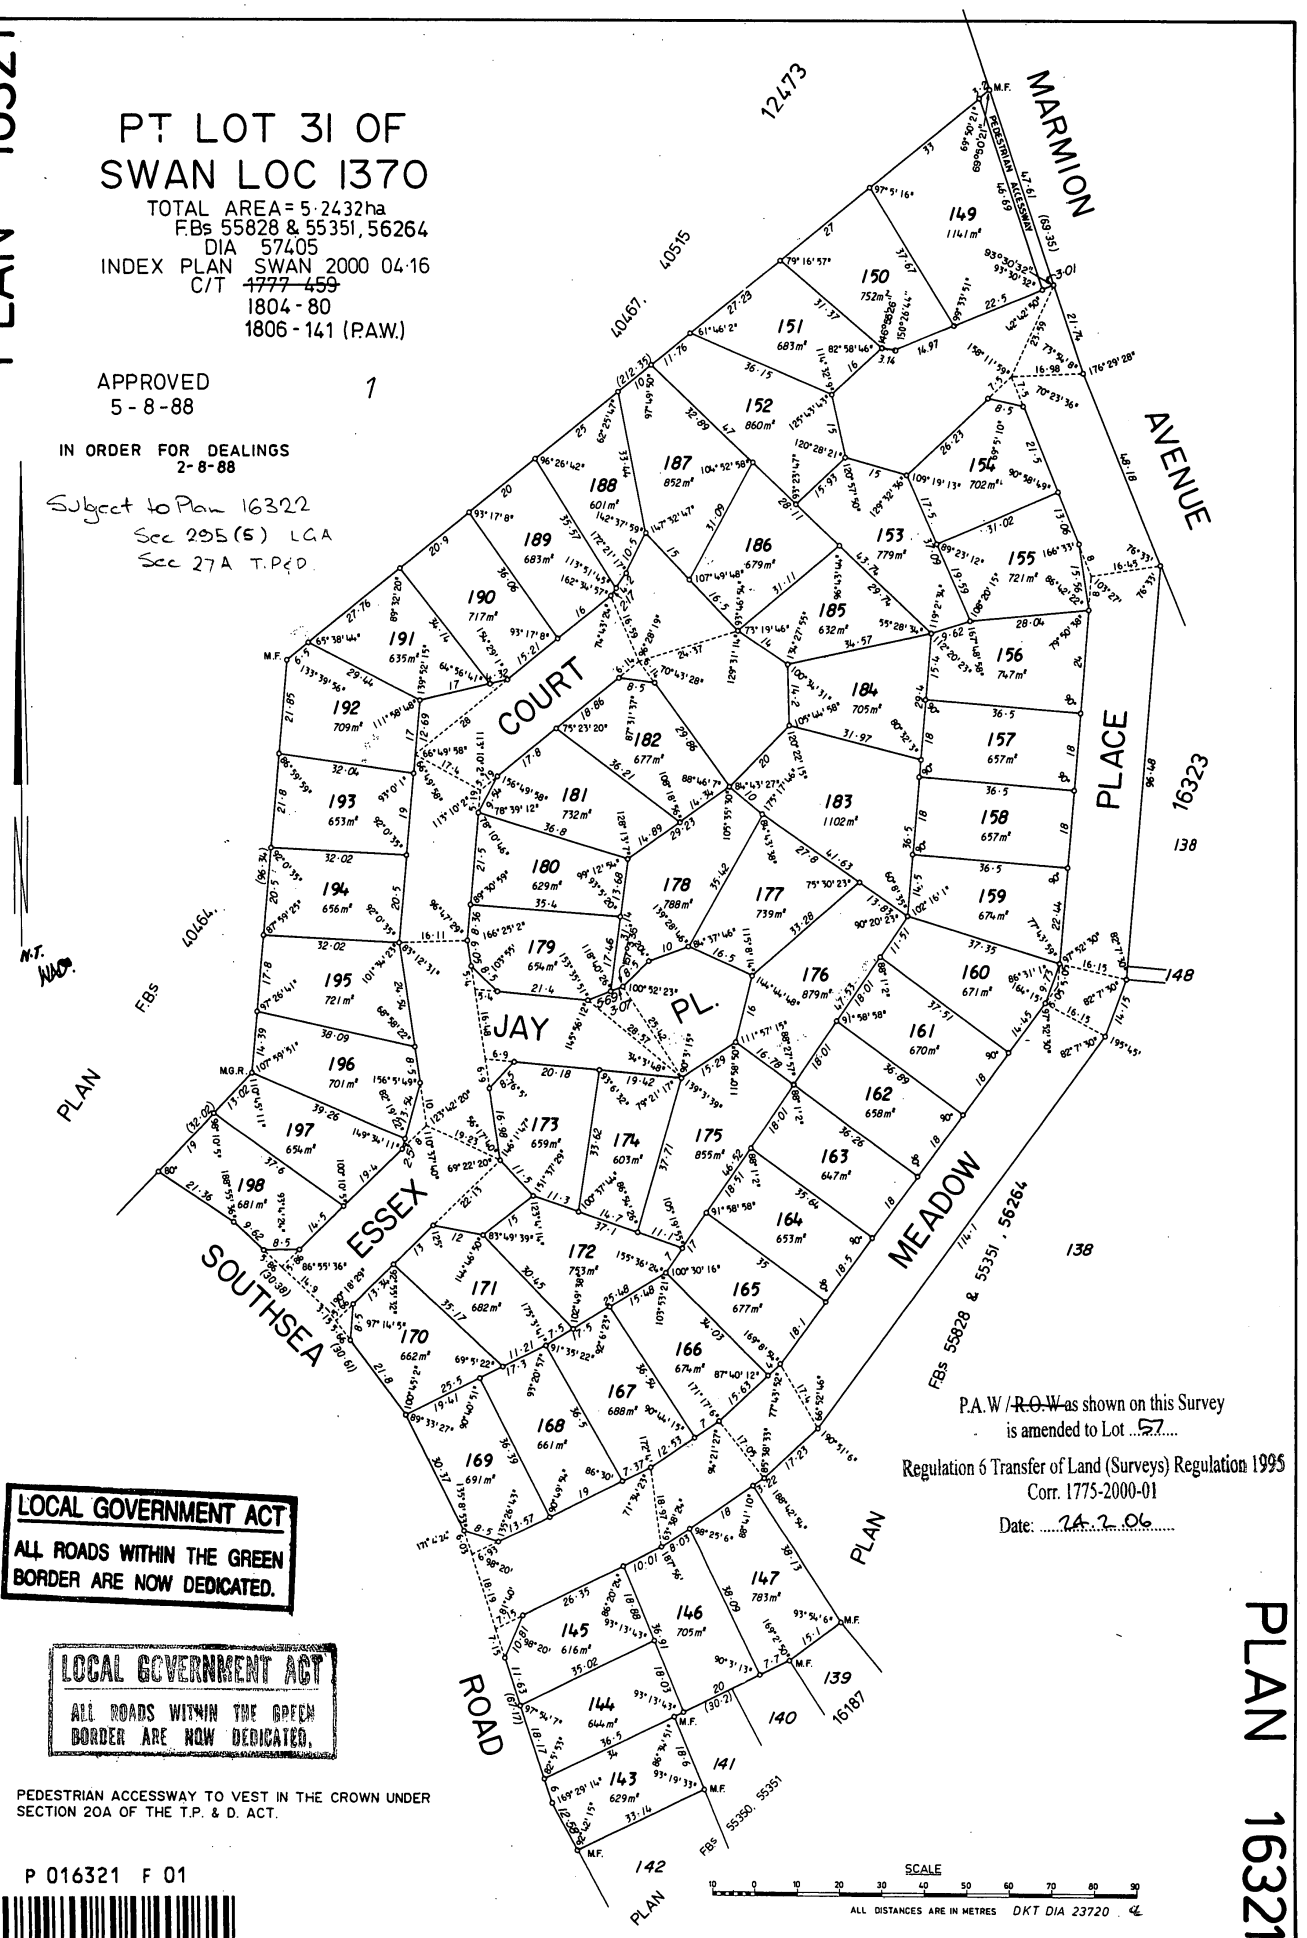

LOCAL GOVERNMENT ACT
ALL ROADS WITHIN THE GREEN BORDER ARE NOW DEDICATED.

LOCAL GOVERNMENT ACT
ALL ROADS WITHIN THE GREEN BORDER ARE NOW DEDICATED.

PEDESTRIAN ACCESSWAY TO VEST IN THE CROWN UNDER SECTION 20A OF THE T.P. & D. ACT.

P.A.W / ~~R.O.W~~ as shown on this Survey is amended to Lot 57

Regulation 6 Transfer of Land (Surveys) Regulation 1995
Corr. 1775-2000-01

Date: 14.2.06

SCALE
10 0 10 20 30 40 50 60 70 80 90
ALL DISTANCES ARE IN METRES

DKT DIA 23720

P 016321 F 01

PLAN 16321

LANDGATE COPY OF ORIGINAL NOT TO SCALE 12/08/2026 09:44 AM Request number: 70237131
Landgate
www.landgate.wa.gov.au